

1403 + 1405 KAREN AVENUE

Main floor | Walls, doors, kitchens and bathrooms

1403 KAREN

Enderle home

25" HACKBERRY*

1405 KAREN

Proposed home

FLOOR PLAN COMPARISON

The two homes share one scale and the same position on both pages. Karen Avenue is along the bottom.

THIS PAGE

Main floor: walls, doors, windows, kitchen cabinets and islands, bathroom fixtures, stairs and room names.

DRAWING KEY

- Walls and openings
- Cabinets, fixtures and door swings
- Patio, porch or driveway
- Pool / spa water
- Property line
- Tree root-protection zones

PLAN NOTES

1403 interiors follow the full record plans. Its patio and pool follow the original pool plans supplied separately.

* Hackberry location and root zones follow the 1405 site plan. Exterior circles are cropped.

Room and fixture lines are retained from the architectural drawings. Construction dimensions and reference tags are omitted.

1403 record footprint extends about 1 ft 5 in farther west than the pool-sheet outline. Interiors keep their drawn scale, aligned at the front garage corner.

COMMON SCALE

1 inch = 9 feet at 100% on this sheet




Same sheet size and alignment as site-only v3

Sources: 1403 record plans, A2.0; 1403 pool plans; 1405 construction plans, A1.0, A2.0 and A2.1. Interior drawings are aligned by matching exterior wall corners.

Comparison drawing; field conditions not verified.

1401 KAREN | NEIGHBORING LOT

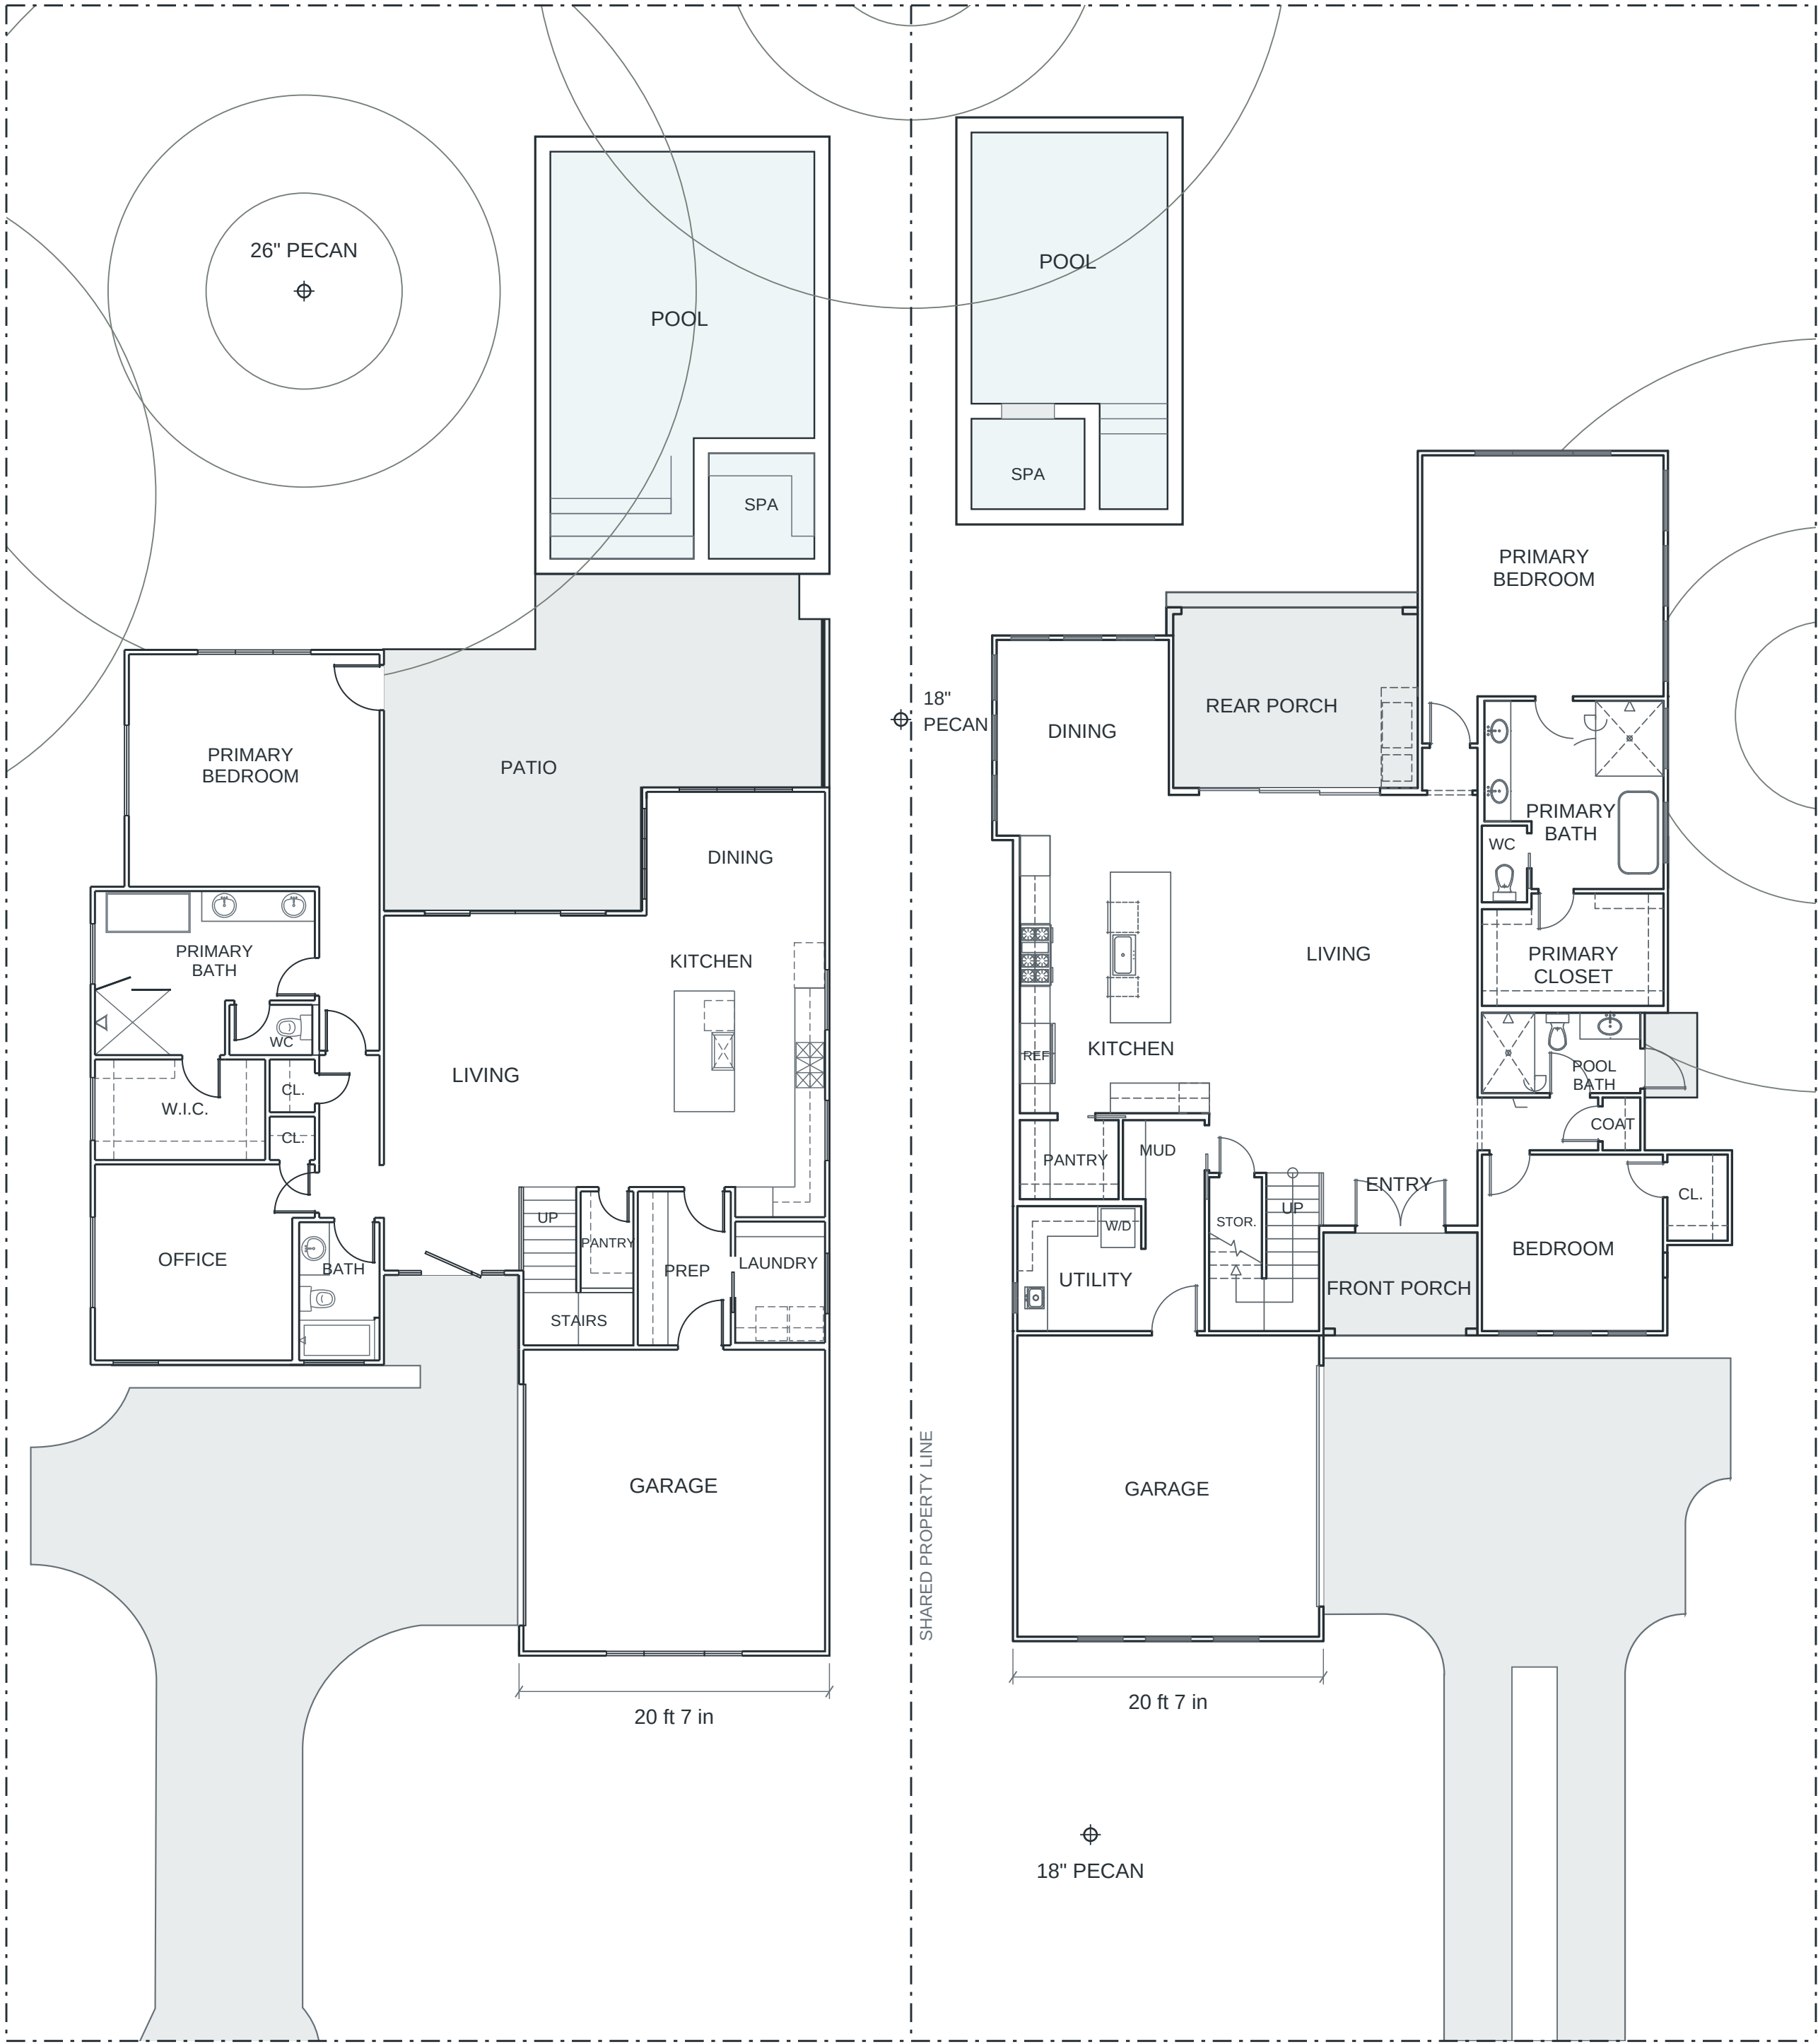

KAREN AVENUE

1403 KAREN

Enderle home

25" HACKBERRY*

1405 KAREN

Proposed home

FLOOR PLAN COMPARISON

The two homes share one scale and the same position on both pages. Karen Avenue is along the bottom.

THIS PAGE

Upstairs: rooms, bathrooms, closets and stairs. Pale gray areas show the main-floor footprint below.

DRAWING KEY

- Walls and openings
- Cabinets, fixtures and door swings
- Patio, porch or driveway
- Pool / spa water
- Property line
- Tree root-protection zones

PLAN NOTES

1403 interiors follow the full record plans. Its patio and pool follow the original pool plans supplied separately.

* Hackberry location and root zones follow the 1405 site plan. Exterior circles are cropped.

Room and fixture lines are retained from the architectural drawings. Construction dimensions and reference tags are omitted.

1403 record footprint extends about 1 ft 5 in farther west than the pool-sheet outline. Interiors keep their drawn scale, aligned at the front garage corner.

COMMON SCALE

1 inch = 9 feet at 100% on this sheet




Same sheet size and alignment as site-only v3

Sources: 1403 record plans, A2.0; 1403 pool plans; 1405 construction plans, A1.0, A2.0 and A2.1. Interior drawings are aligned by matching exterior wall corners.

Comparison drawing; field conditions not verified.

1401 KAREN | NEIGHBORING LOT

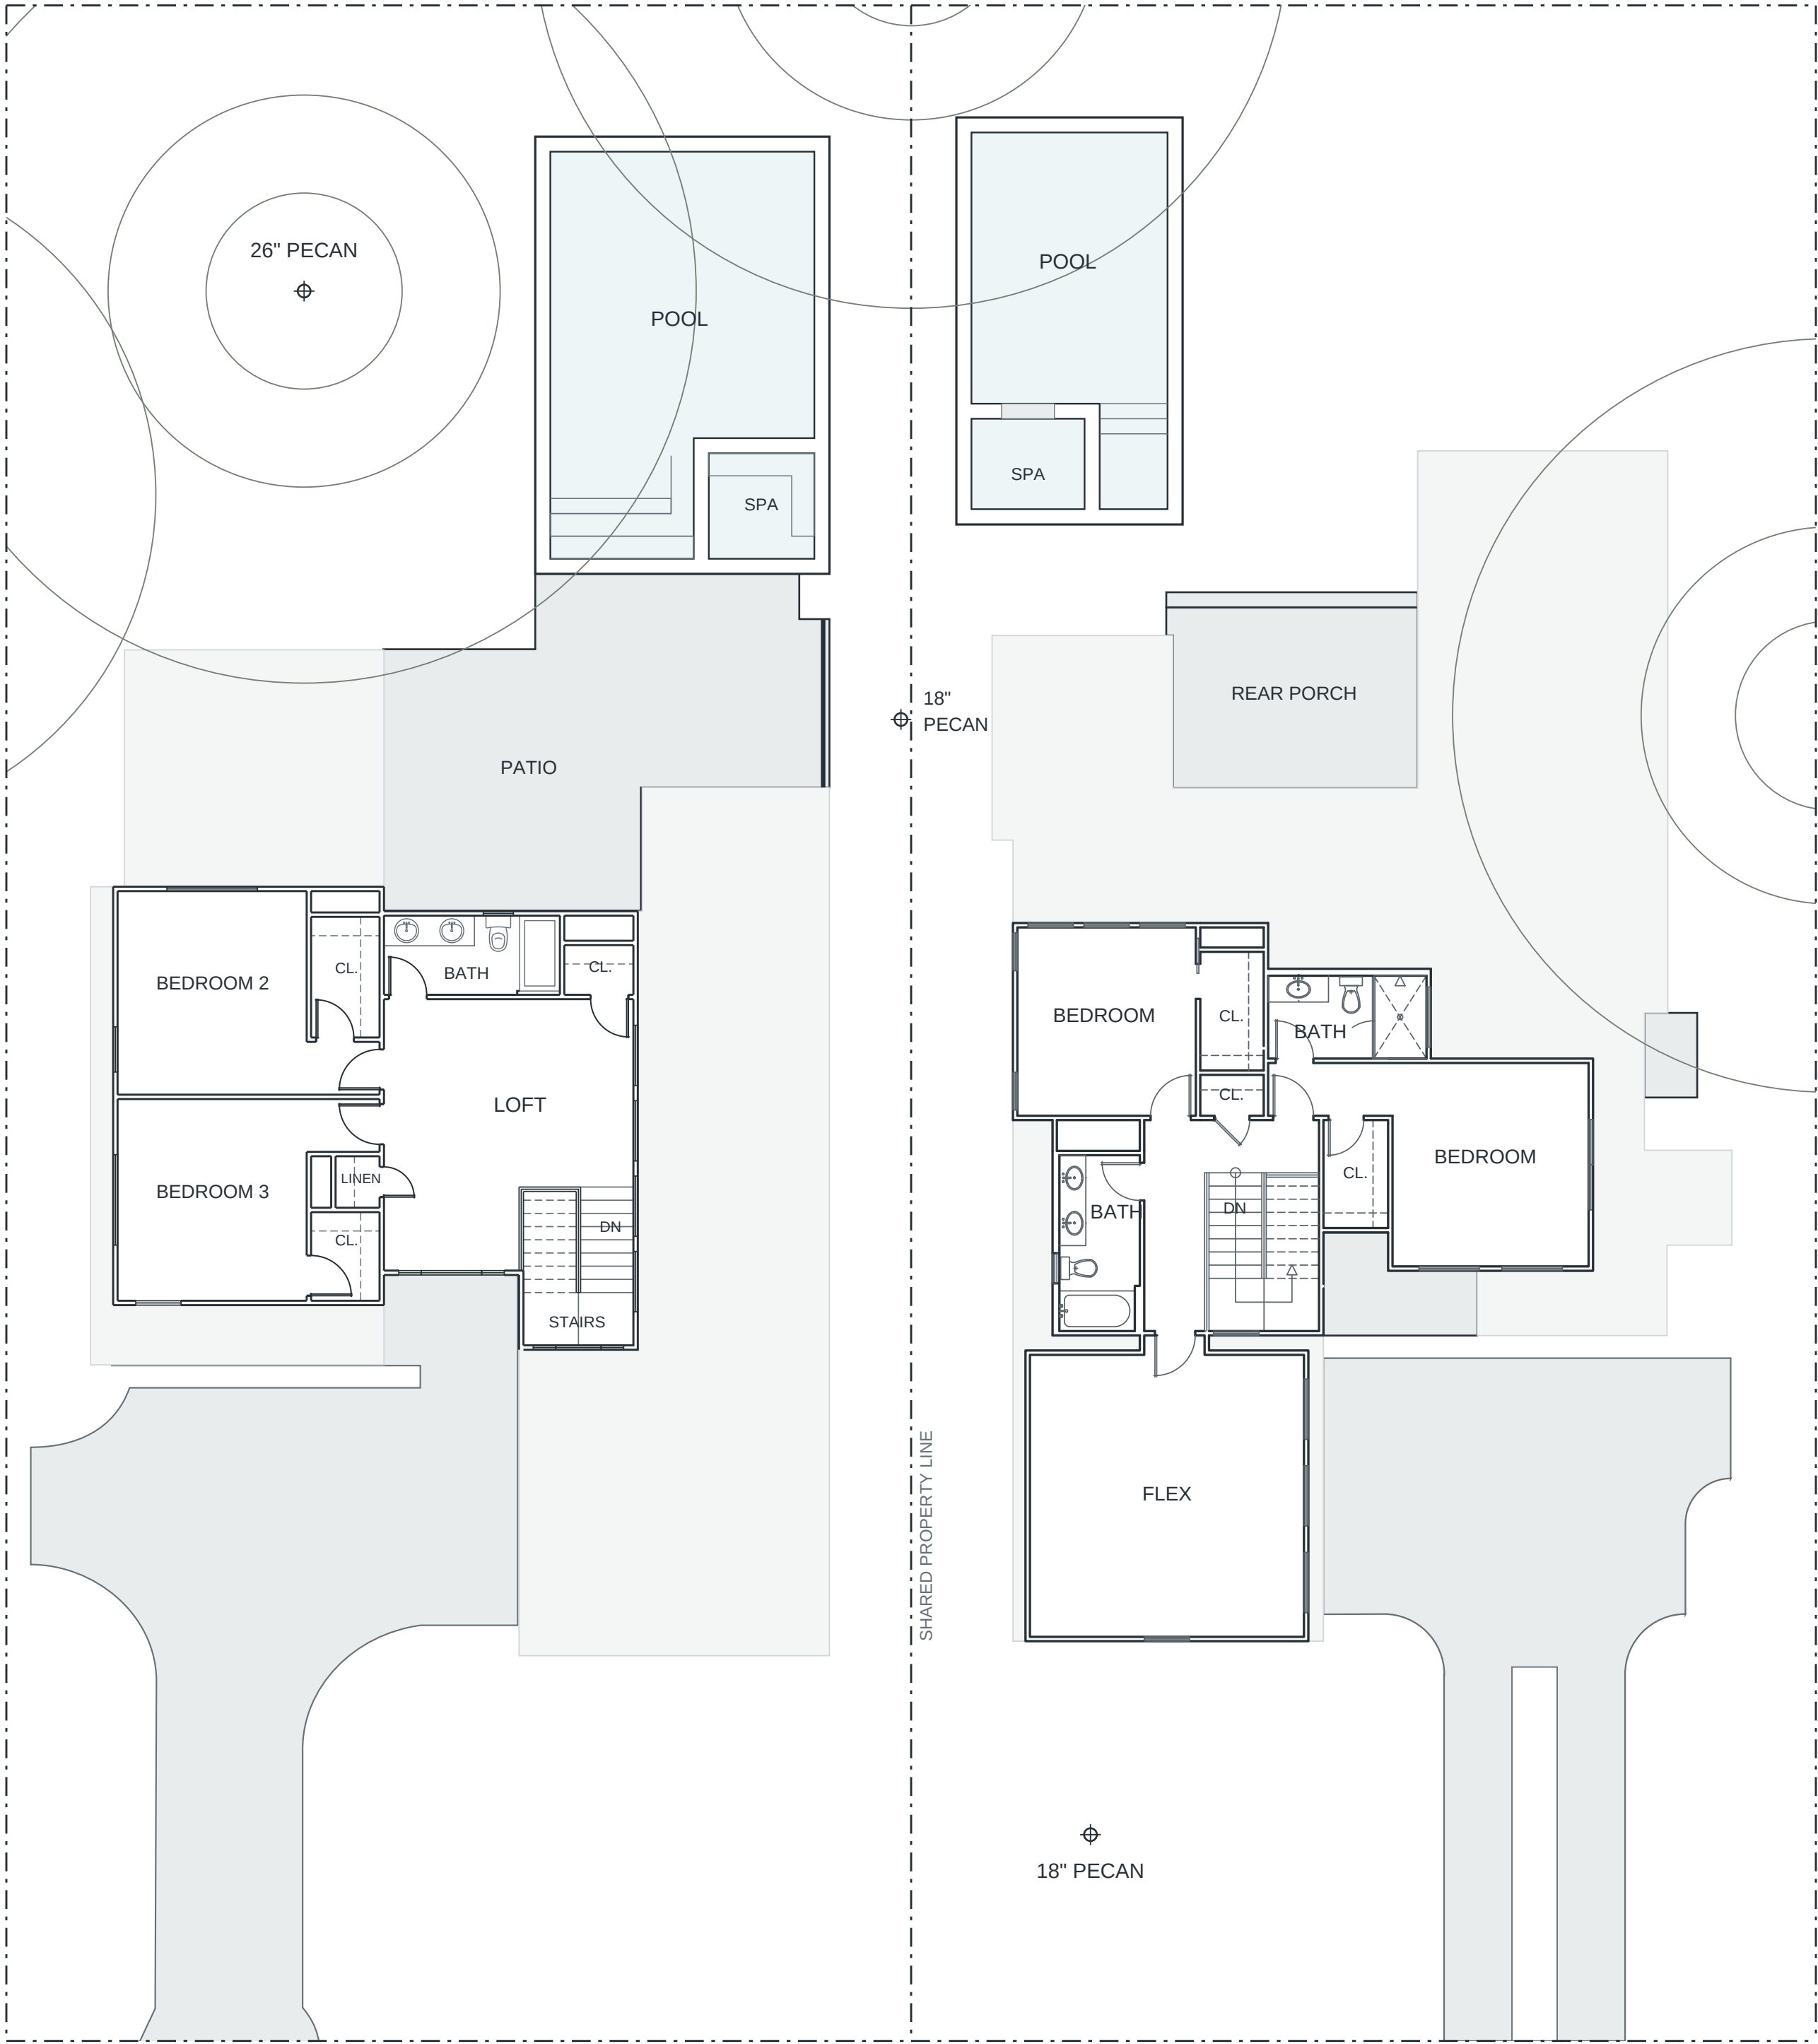

KAREN AVENUE